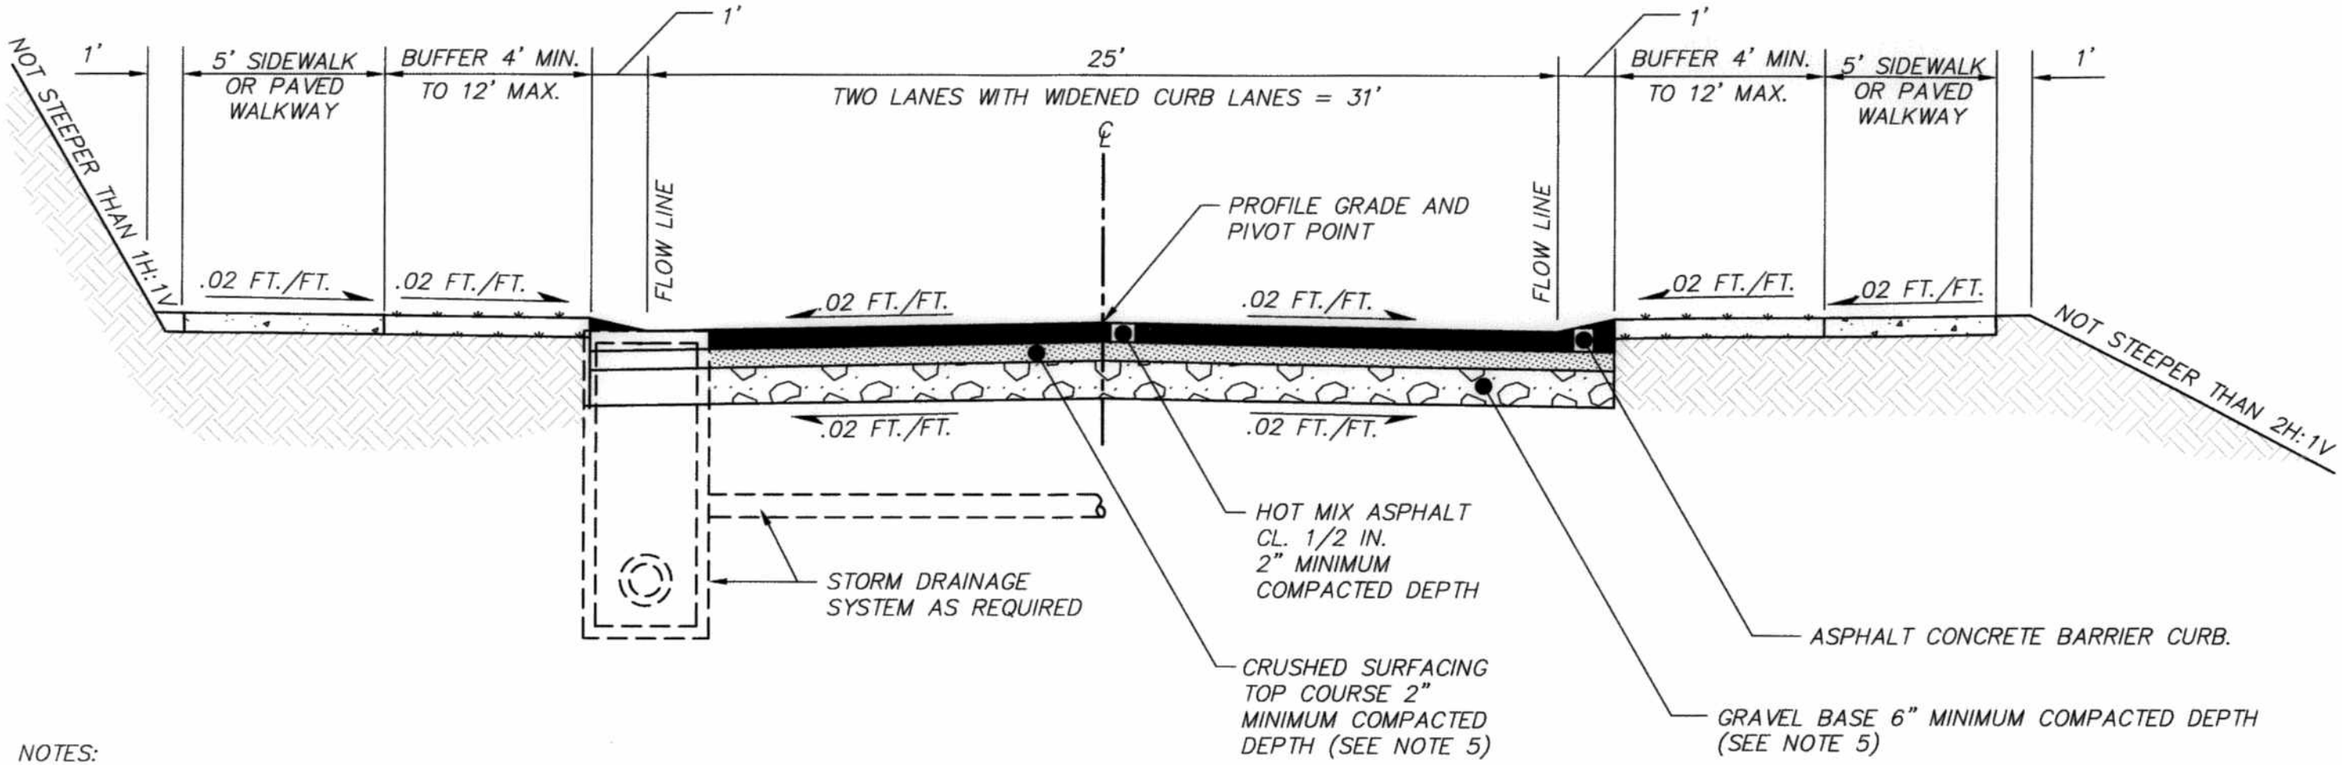

NOTES:

1) FOR SIDEWALK, SEE STANDARD DRAWING PC.F7.1.

2) FOR CURBS, SEE STANDARD DRAWING PC.F8.1.

3) FOR PAVED WALKWAY, SEE STANDARD DRAWING PC.F7.1.

4) BUFFER TO BE VEGETATION, GRASS OR GROUND COVER NOT TO EXCEED 18" IN HEIGHT ABOVE CURB.

5) CRUSHED SURFACING BASE COURSE MAY BE USED INSTEAD OF CSTC AND GRAVEL BASE.

(NOT TO SCALE)

Pierce County
Department of Public Works and Utilities
Transportation Services
2702 South 42nd Street, Suite 201
Tacoma, Washington 98409-7322

DATE	REVISION	APPROVED	DRAWN

BRIAN D. STACY, STATE OF WASHINGTON, 24671, REGISTERED PROFESSIONAL ENGINEER
EXPIRES: 11/18/06

BRIAN D. STACY, P.E.
COUNTY ENGINEER

12-8-05

Office of County Engineer

LOCAL ROAD FEEDER WITH ASPHALT CONCRETE BARRIER CURB, BUFFER AND SIDEWALK, CLOSED DRAINAGE

PC.A2.4